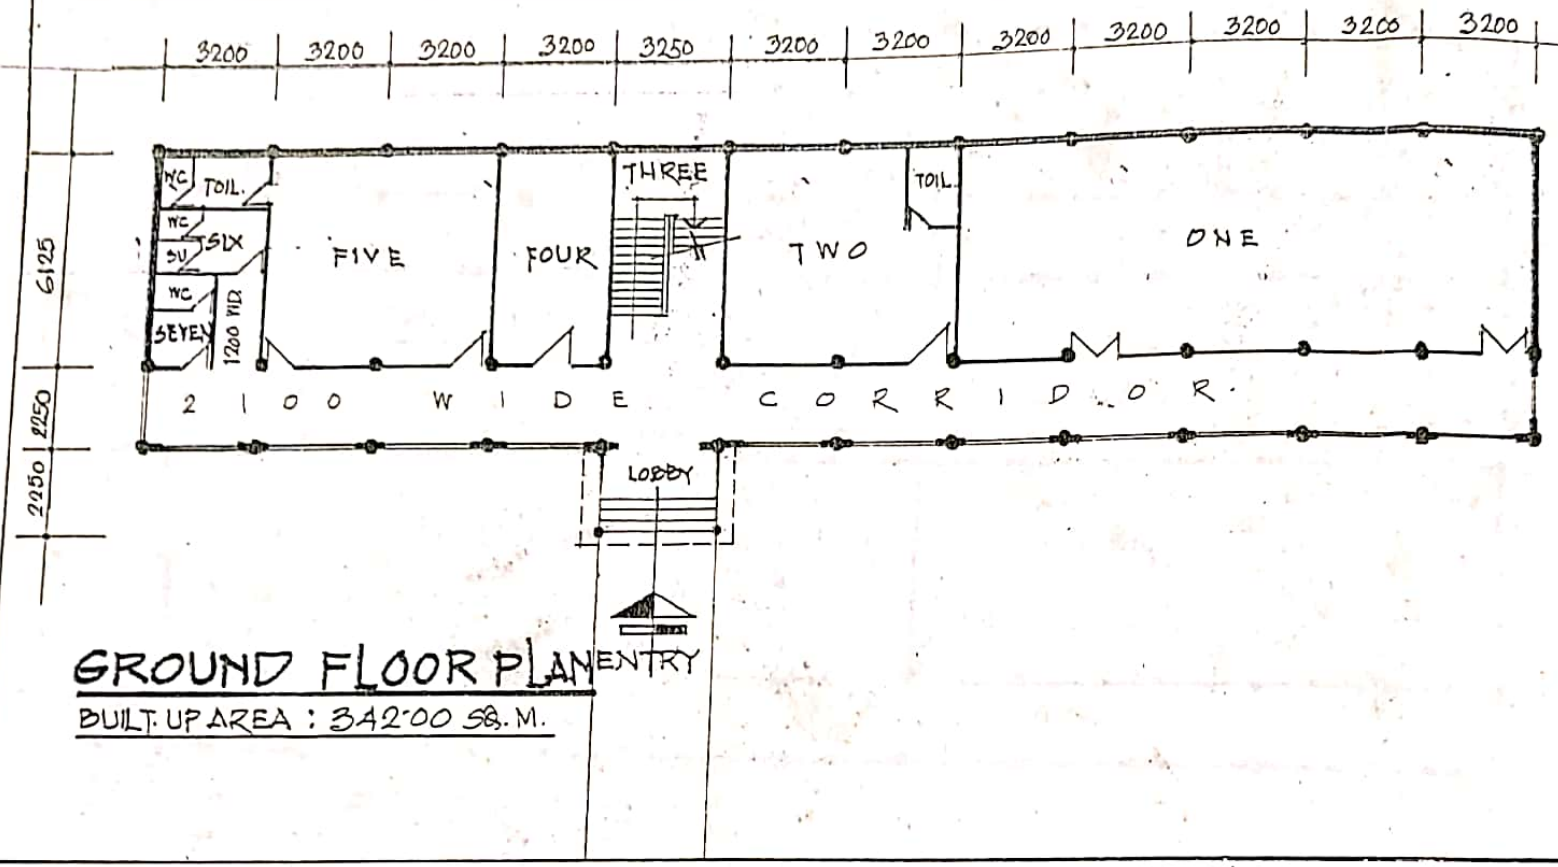


GROUND FLOOR PLAN

BUILT UP AREA : 342·00 SQ. M.

KEY.

ONE. SEMINAR HALL
13750 X 6000

TWO. PRINCIPAL'S ROOM WITH TOILET.
6400 X 6000

THREE. STAIRHALL
3000X 6125

FOUR. STORE.
3200 X 6000

FIVE. OFFICE WITH TOILET
6275 X 6000 + 2950 X 1400

SIX. LADIES TOILET
2950 X 1875,

SEVEN. GENTS TOILET.
2950 X 2475.

OFFICE OF THE CHIEF ENGINEER, P.W. (C.B.) DIRECTORATE), GOVT. OF WEST BENGAL.

SCALE 1:200

PROPOSED ADMINISTRATIVE BUILDING FOR GOVT. COLLEGE OF PHYSICAL EDUCATION FOR WOMEN AT DINHATA

22.1.2010
SUPTD. ENGINEER (P.C.)


31/12/09.
SR. ASST. ARCHITECT(EN)

DRN. BY

DRG. NO. CBD 22/09.

A5/14.

Countersigned
Principal
Govt. College of Physical education for Women, Dinhata

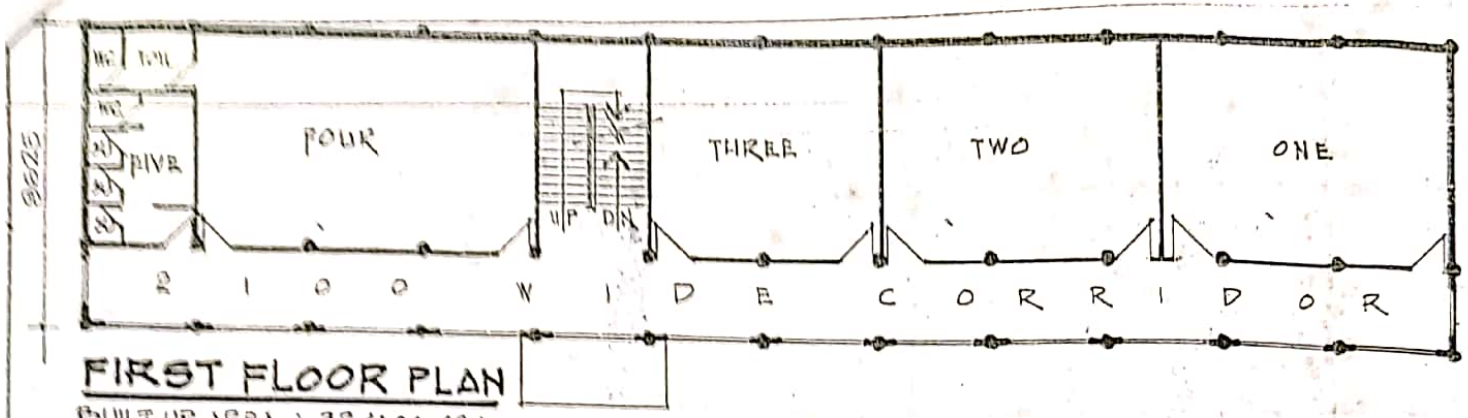


FIRST FLOOR PLAN

BUILT-UP AREA : 384·00 SQ.M.

KEY

ONE. CLASSROOM-1
7825 X 6000
TWO. CLASSROOM-2
7800 X 6000
THREE. COMPUTER ROOM.
6400 X 6000
FOUR. FACULTY ROOM.
WITH ATTACHED TOIL
9600X6000 + 2950X1625
FIVE. STUDENTS TOILET.
2950 X 4250

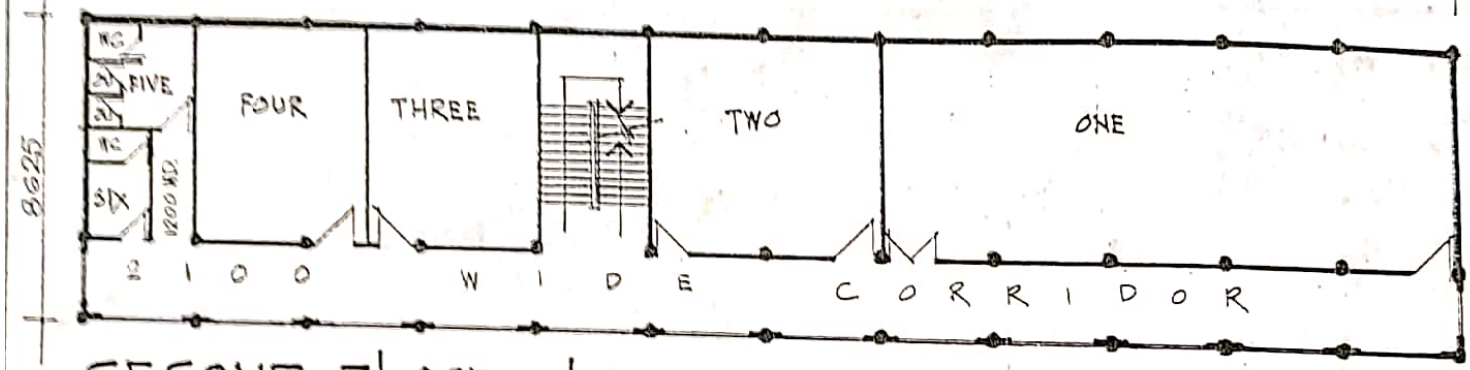

SECOND FLOOR PLAN

BUILT-UP AREA : 384·00 SQ.M.

KEY

ONE. LIBRARY
15750X6000
TWO. RESEARCH ROOM.
6400 X 6000
THREE. P.G. CLASSROOM-1
4725X6000
FOUR. P.G. CLASSROOM-2
4750 X 6000
FIVE. LADIES' TOILET
2950 X 2675
SIX. GENTS TOILET.
1625 X 3000.

OFFICE OF THE CHIEF ENGINEER • P.W. (C.B.) DIRECTORATE • GOVT. OF WEST BENGAL •

SCALE 1: 200

PROPOSED ADMINISTRATIVE BUILDING FOR GOVT. COLLEGE OF PHYSICAL EDUCATION FOR WOMEN AT DINHATA.

22-1-2010
SUPTD. ENGINEER (P.C.)


31/12/09
SR. ASST. ARCHITECT (EDN)

DRN BY

DRG. NO. CBD 21/09

countersigned.
Principal
College of Physical Education for Women, Dinhata

A3/14

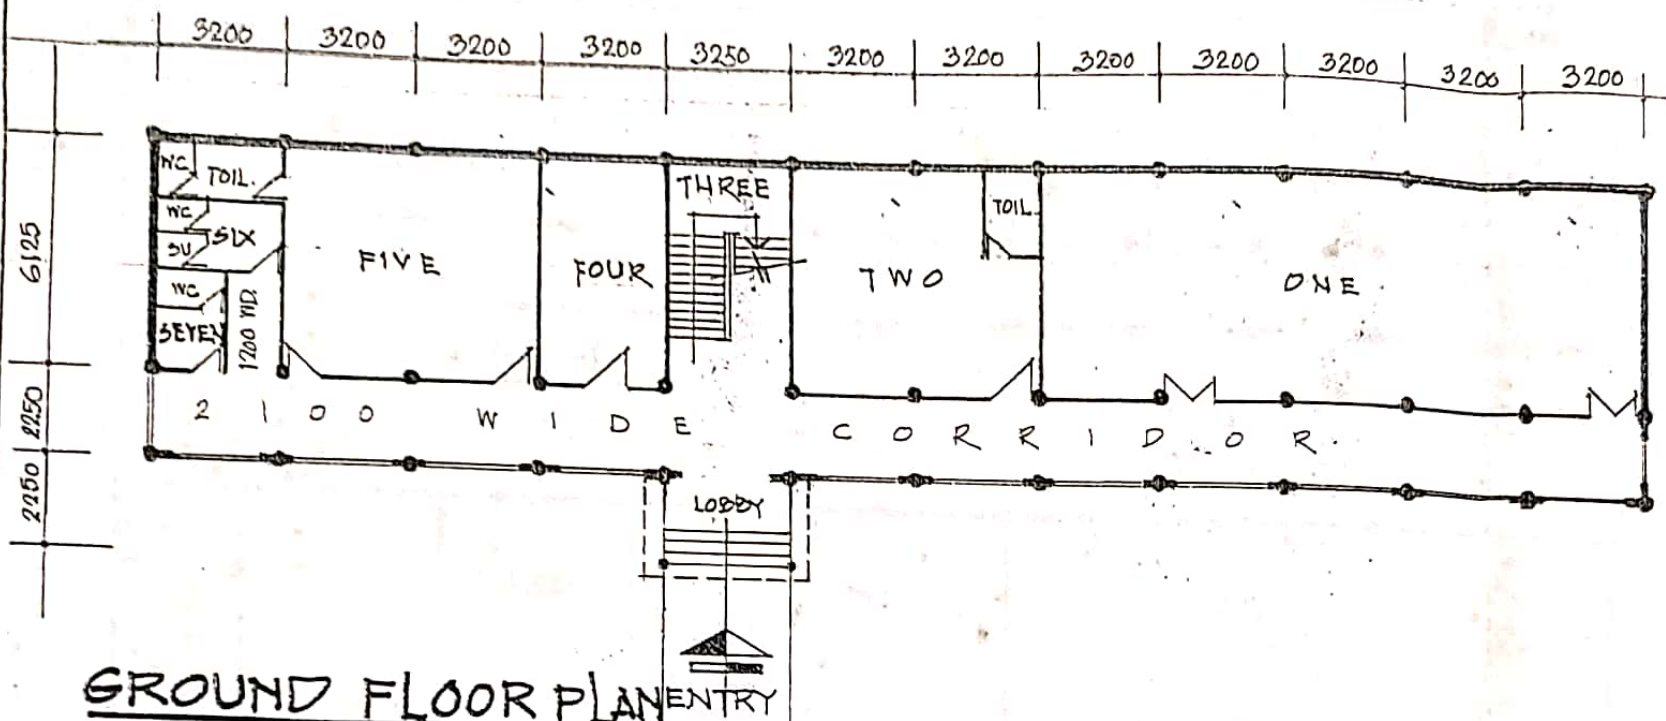

GROUND FLOOR PLAN

BUILT UP AREA : 342·00 SQ. M.

KEY.

ONE. SEMINAR HALL
19750 X 6000

TWO. PRINCIPAL'S ROOM WITH TOILET.
6400 X 6000

THREE. STAIRHALL
3000 X 6125

FOUR. STORE.
3200 X 6000

FIVE. OFFICE WITH TOILET
6275 X 6000 + 2950 X 1400

SIX. LADIES TOILET
2950 X 1875

SEVEN. GENTS TOILET.
2950 X 2475.

OFFICE OF THE CHIEF ENGINEER · P.W. (C.B.) DIRECTORATE) · GOVT. OF WEST BENGAL ·

SCALE 1:200

PROPOSED ADMINISTRATIVE BUILDING FOR GOVT. COLLEGE OF PHYSICAL EDUCATION FOR WOMEN AT DINHATA

22.1.2010
SUPTD. ENGINEER (P.C.)

31/12/09
SR. ASST. ARCHITECT (EN)


DRN. BY

DRG. NO. CED 22/09.

A5/14.

Countersigned:

Officer-in-Charge,
Govt. College of Physical Education for Women, Dinhata

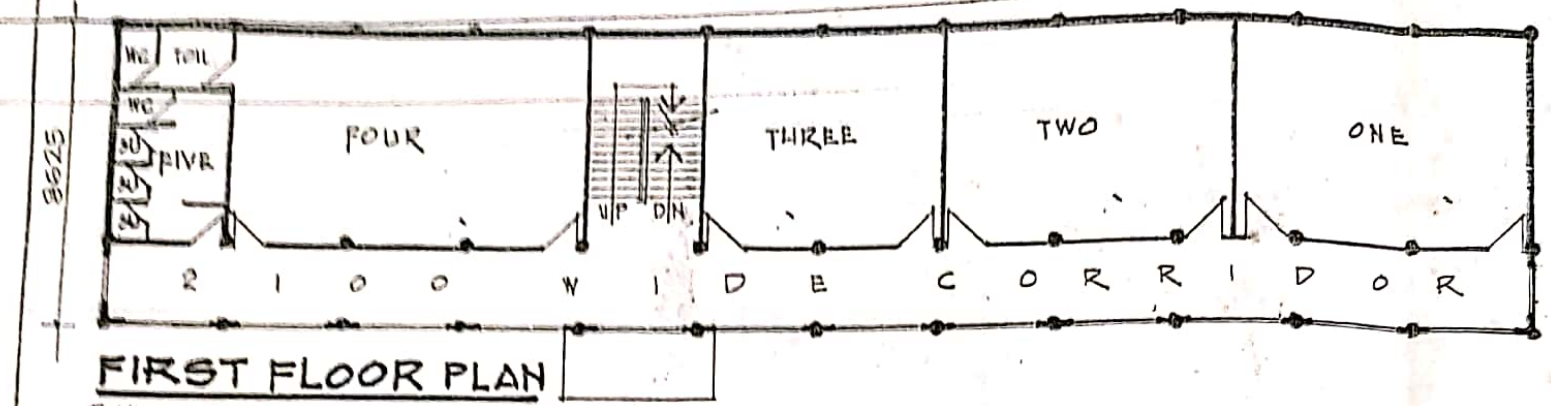


FIRST FLOOR PLAN

BUILT-UP AREA : 334·00 SQ.M.

KEY

ONE. CLASSROOM-1
7825 X 6000
TWO. CLASSROOM-2
7800 X 6000
THREE. COMPUTER ROOM.
6400 X 6000
FOUR. FACULTY ROOM.
WITH ATTACHED TOIL
9600X6000+2950X1625
FIVE. STUDENTS' TOILET.
2950 X 4250.

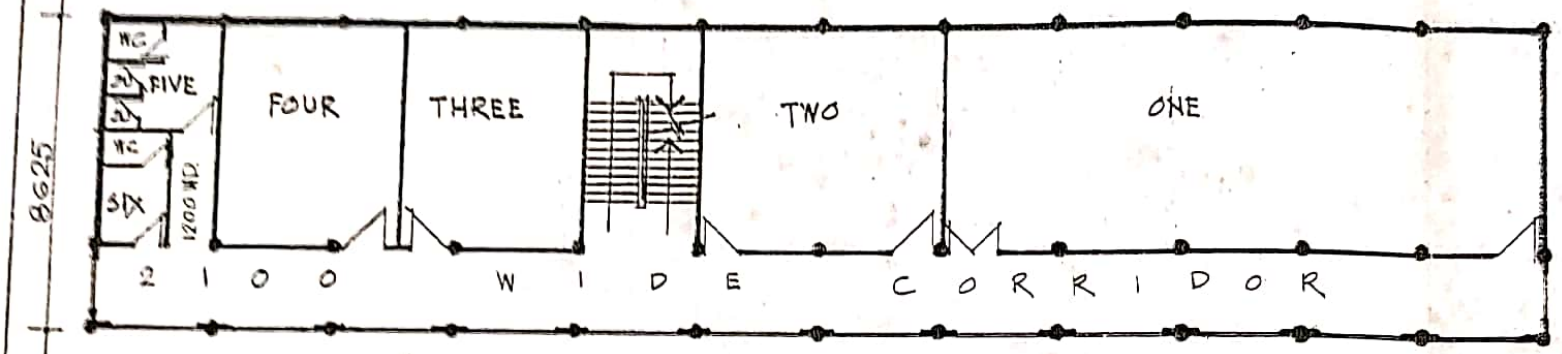

SECOND FLOOR PLAN

BUILT-UP AREA : 334·00 SQ. M.

KEY

ONE. LIBRARY
15750X6000
TWO. RESEARCH ROOM.
6400 X 6000
THREE. P.G. CLASSROOM-1
4725X6000
FOUR. P.G. CLASSROOM-2
4750 X 6000
FIVE. LADIES' TOILET
2950 X 2875
SIX. GENTS TOILET.
1625 X 3000.

OFFICE OF THE CHIEF ENGINEER • P.W. (C.B.) DIRECTORATE • GOVT. OF WEST BENGAL •

SCALE 1: 200

PROPOSED ADMINISTRATIVE BUILDING FOR GOVT. COLLEGE OF PHYSICAL EDUCATION FOR WOMEN AT DINHATA.

22-1-2010
SUPTD. ENGINEER (P.C.)


31/12/09
SR. ASST. ARCHITECT (EDN)

DRN BY

DRG. NO. CBD 21/09

Countersigned:
Govt. College of Physical Education for Women, Dinhata

25/1/14

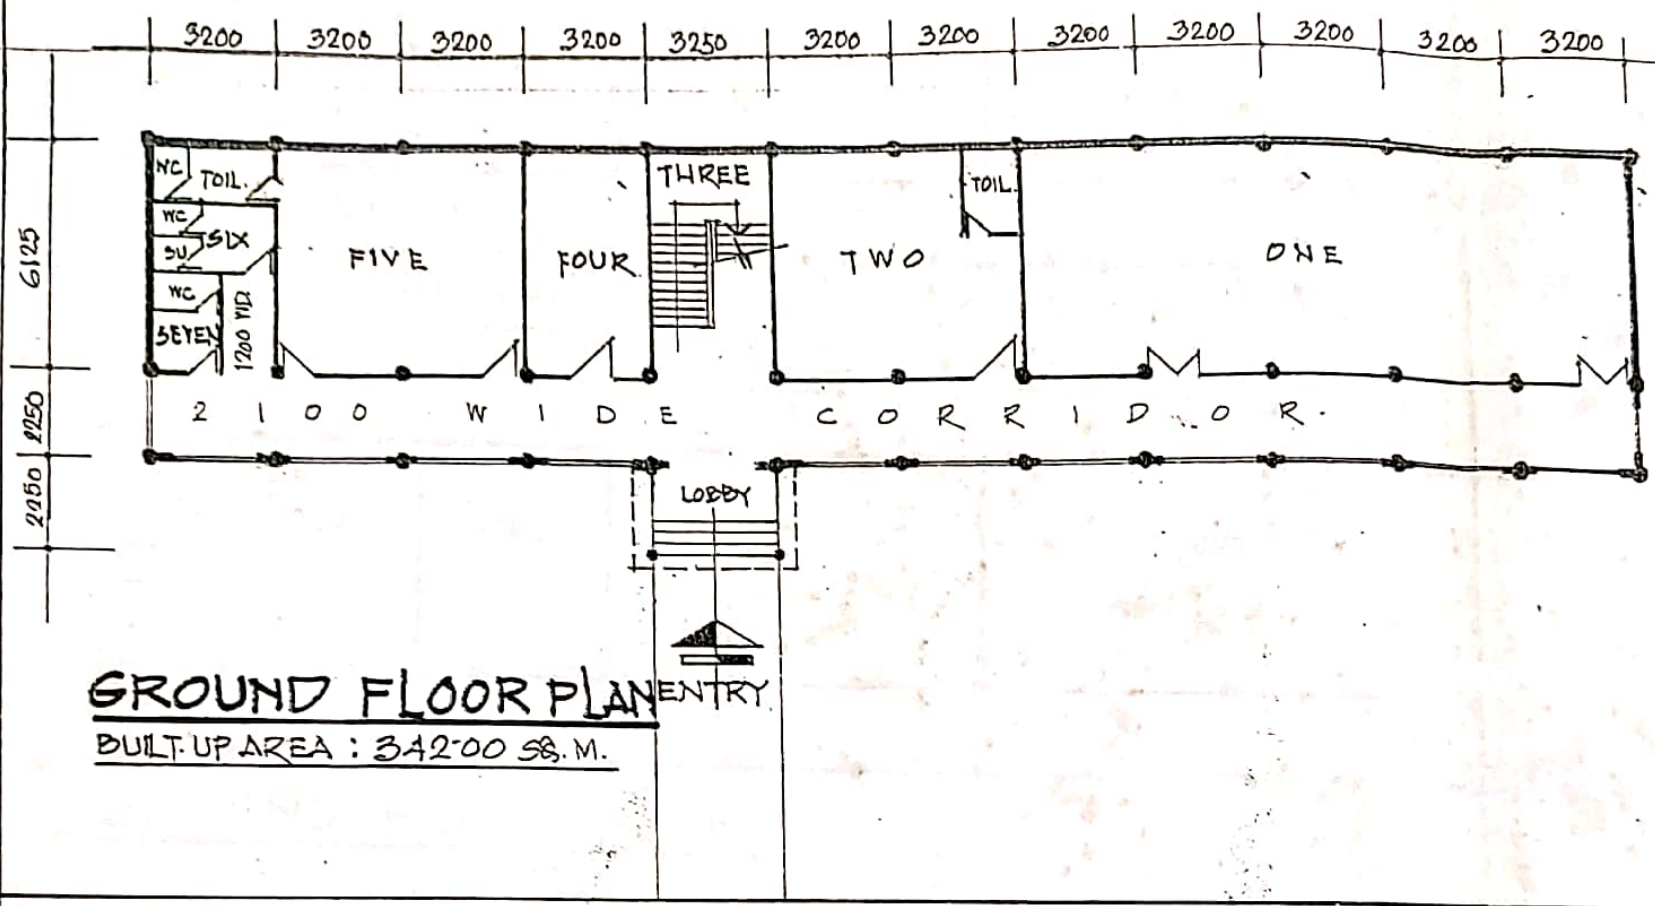

GROUND FLOOR PLAN

BUILT-UP AREA : 342·00 SQ. M.

KEY.

ONE. SEMINAR HALL
12750 X 6000

TWO. PRINCIPAL'S ROOM WITH TOILET.
6400 X 6000

THREE. STAIRHALL
3000 X 6125

FOUR. STORE.
3200 X 6000

FIVE. OFFICE WITH TOILET
6275 X 6000 + 2950 X 1400

SIX. LADIES TOILET
2950 X 1675,

SEVEN. GENTS TOILET.
2950 X 2475.

OFFICE OF THE CHIEF ENGINEER · P.W. (C.B.) DIRECTORATE) · GOVT. OF WEST BENGAL ·

SCALE 1:200

PROPOSED ADMINISTRATIVE BUILDING FOR GOVT. COLLEGE OF PHYSICAL EDUCATION FOR WOMEN AT DINHATA

22.1.2010
SUPTD. ENGINEER (P.C.)

31/12/09.
SR. ASST. ARCHITECT(EN)


DRN. BY

DRG. NO. CBD 22/09.

A5/14.

Countersigned.

Officer-in-Charge.
Govt. College of Physical Education for Women, Dinhata.

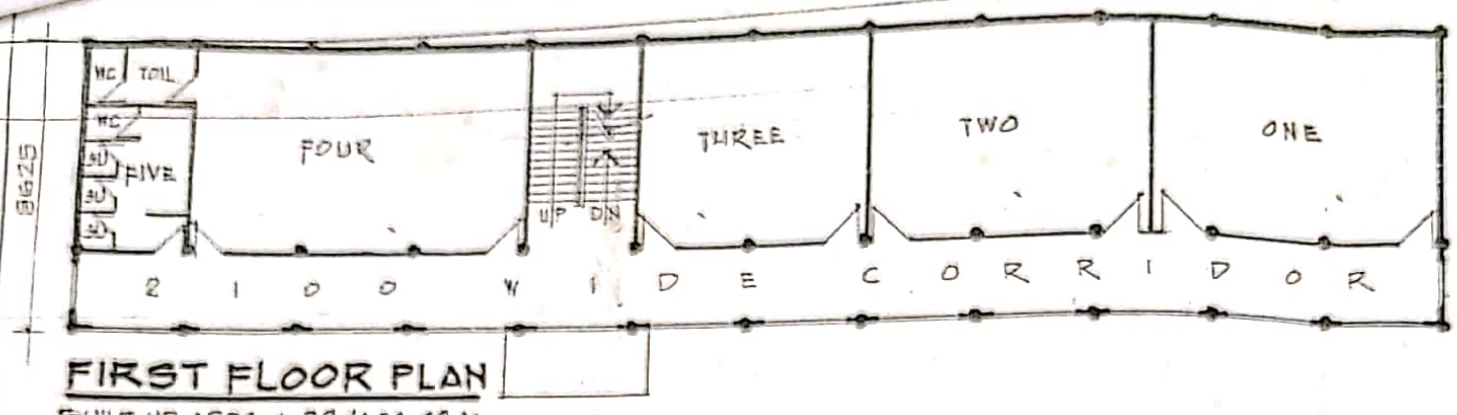

FIRST FLOOR PLAN

BUILT-UP AREA : 334·00 SQ.M.

KEY


ONE. CLASSROOM-1
7625 X 6000

TWO. CLASSROOM-2
7800 X 6000

THREE. COMPUTER ROOM.
6400 X 6000

FOUR. FACULTY ROOM.
WITH ATTACHED TOILET
9600X6000+2950X1625

FIVE. STUDENTS TOILET.
2950 X 4250

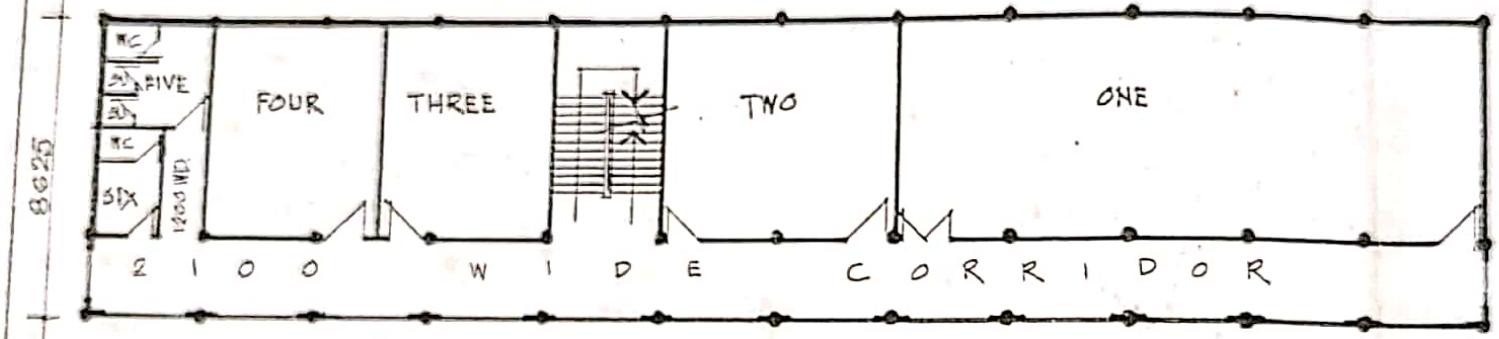

SECOND FLOOR PLAN

BUILT-UP AREA : 334·00 SQ.M.

KEY

ONE. LIBRARY
15750X6000

TWO. RESEARCH ROOM.
6400 X 6000

THREE. P.G. CLASSROOM-1
4725X6000

FOUR. P.G. CLASSROOM-2
4750 X 6000

FIVE. LADIES' TOILET
2950 X 2675

SIX. GENTS TOILET.
1625 X 3000

OFFICE OF THE CHIEF ENGINEER • P.W. (C.B.) DIRECTORATE • GOVT. OF WEST BENGAL •

SCALE 1: 200

PROPOSED ADMINISTRATIVE BUILDING FOR GOVT. COLLEGE OF PHYSICAL EDUCATION FOR WOMEN AT DINHATA.

22-1-2010
SUPTD. ENGINEER (P.C.)

31/12/09
SR. ASST. ARCHITECT (EDN)

DRN BY

DRG. NO. CBD 21/09

countersigned.

Govt. College of Physical Education for Women, Dinhata

35/14

GOVERNMENT OF WEST BENGAL
Office of the Superintending Engineer
North Circle, P.W.(CONSTRN.BOARD) DTE.
P-12, C.I.T. RD. KOLKATA-14.

Dated:-

Memo no:-

To
The Superintending Engineer,
Planning Circle, PW(EB)DTE.
New Secretariate Building,
5th floor, Block-A,
1, K.S.Roy Road.

Subject : Rough cost Estimate for the work of construction of 3(three)storied Administrative Building of Govt. of Physical Education for Women, Dinhata, District-Coochbehar.

In response to this office memo no.1021/878B dt.24.12.08. An Estimate to the tune of Rs.1,06,59,620/-(Rupees one crore six lack fifty nine thousand six hundred twenty)only was submitted to the Deputy Secretary, Higher Education C.G.Branch, Bikash Bhaban, Kolkata by the Assistant Chief Engineer of this Directorate, for obtaining Administrative Approval and allotment of fund under his memo.no.270/20B(CB) dt.12.02.09.

The said Estimate was framed on the basis of the line sketch plan vetted by the Officer-in-charge of the College duly forwarded along with a rough cost Estimate under referred memo. of this office.

The Officer-in-charge has now sent a floor wise requirements to the concerned Engineer with a copy to this office, related to the proposed construction, which is hereby being placed to him for favour of his information and further action please.

Enclo: As stated.

Superintending Engineer
North Circle, PW(CB)DTE.

Memo no:- 559/3/878-17 Dated:- 08/6/09

Copy forwarded to :

1. Assistant Chief Engineer, PW(CB)DTE. N.S.Bldgs.5th floor, Block -A 1, K.S.Roy Rd.kolkata-1, Enclosed as stated.
2. Executive Engineer, Cooch Behar Divn.PW(CB)DTE.
3. Officer -In-Charge, Govt. College of Physical Education for Women, Dinhata, P.O. Dinhata, Dist. Coochbehar. Pin.736135.

Superintending Engineer
North Circle, PW(CB)DTE.

MA/-8.6.09.

Government of West Bengal
Office of the Executive Engineer
Cooch Behar Division, P.W (C.B) Dte
Deblbari Road, P.O + Dist. Cooch Behar
Pin: 736 101

Dated:

Memo No.

To
The Superintending Engineer
North Circle, P.W(C.B)Dte.
P-12 C.I.T Road,
Kolkata-700014.

Sub: Requisition for Rough Cost Estimate for the three storied administrative building at Govt. College of Physical Education for Women at Dinhata in the Dist. of Cooch Behar.

Ref: Memo No.1060/IV-CONST/2009 dated 25.05.09 of the Officer-in-Charge, Govt. College of Physical Education for Women, Dinhata

Enclosed please find herewith the detail requisition bearing memo no. 1060/IV-CONST / 2009 dated 25.05.09 of the Officer-in-Charge, Govt. College of Physical Education for Women, Dinhata which is self explanatory.

In this respect the undersigned likes to inform him that an estimate has already been send to him vide T.O.No.525/117W/COB dated 18.11.08 and as per discussion held at the said institute on 18.05.09 during his kind visit along with the Superintending Engineer, Planning Circle, Executive Engineer, Design Division of this directorate, this detail requisition is being send to him for favour of his kind disposal please

Enclo: As stated.

sdf

Executive Engineer
Cooch Behar Division
P.W (C.B) Dte.

158/(1)/117W/COB dt. 5-6-2009

1) Copy forwarded to the Officer-in-Charge, Govt. College of Physical Education for Women, Dinhata for information please.

Executive Engineer
Cooch Behar Division
P.W (C.B) Dte.

CamScanner

सत्यमेव जयते

GOVERNMENT OF WEST BENGAL
OFFICE OF THE PRINCIPAL
GOVT. COLLEGE OF PHYSICAL EDUCATION FOR WOMEN.
DINHATA
P.O. DINHATA, DIST. COOCH BEHAR, 736135
RECOGNISED BY *N.C.T.E.*
ESTD : 1985
E-mail : http:www.gcpew.org, Web Site : http://www.gcpew.org
Phone - (03581) 255154

Memo No. 1060/IV-CONST/2009

Dated, Dinhata, 25/05/ 2009.

From : Smt. K.Bairagi,WBES,
~~Principal~~/ Office - in - Charge
Govt. College of Physical Education for Women, Dinhata.

RECEIVED
File No. 117 WS
Sl. No. 121
Date 01.06.09

To, The Executive Engineer, P.W.(C.B.) Dte.
Cooch Behar.

Sir,

With reference to this Office Memo. No. 770/IV-Const./2007 dated 27/11/2007 and as per discussions held with you on 14/05/2009 in presence of S.E. & others, I am to furnish herewith the following particulars in connection with our Line Sketch which has already been submitted to you Vide Memo. No. mentioned above in this letter for your kind information and taking immediate action from your end.

GROUND FLOOR :
1) One Office Room with the provision of atleast 10 Office Staff including Cashier.
2) Principal's Chamber with adequate space for holding meeting etc. with minimum 15 Staff members with a provision of internal Lavatory.
3) One Conference hall with a Capacity of atleast 100 persons.
4) One Store room with sufficient Space for keeping Valuable office materials.

1ST FLOOR :
5) Two Nos. B.P.Ed. Class room for 50 Students in each room.
6) One Teachers' Room atleast for 15 Teachers alongwith the Lavatory facilities for Gents & Ladies.

2ND FLOOR :
7) Two Nos. M.P.Ed. Class room for 20 Students in each room.
8) One No. Computer Room for 25 Students.
9) One No. Research Laboratory with adequate Space.
10) One No. Library Cum Reading Room for 50 Students.

Other provisions will remain same.

Thanking you,

Yours faithfully,
25.5.09
Officer - in - Charge,
Govt. College of Physical Education for Women,
Dinhata, Cooch Behar.

Memo. No. 1060/1(2)/IV-CONST/2009 Dt. 25/05/2009.
Copy forwarded for information and necessary action to :-
1). The Superintendent Engineer, North Circle, P.W.(CB) Dte. P-12, C.I.T. Road, Kolkata - 14.
2). Guard File.

GOVERNMENT COLLEGE OF PHYSICAL EDUCATION FOR WOMEN ESTD-1985 DINHATA

Officer - in - Charge,
Govt. College of Physical Education for Women, Dinhata.

GOVERNMENT OF WEST BENGAL
OFFICE OF THE EXECUTIVE ENGINEER
COOCH BEHAR DIVISION ,P.W(C. B) DTE.
'NIRMAN PARSHAD BHABAN' DEBIBARI ROAD
P.O & DIST. COOCH BEHAR

Dated:

Memo No.

To
The Superintending Engineer
North Circle, P.W(C.B) Dte.
P-12, C.I.T Road, Kolkata-700014.

Sub: Rough cost estimate for the work three storied Administrative Building at Govt. College of Physical Education for Women, Dinhata in the Dist. of Cooch Behar.

The undersigned is sending herewith the above mentioned rough cost estimate amounting to Rs.1,08,70,701=00 (Rupees one crore eight lakh seventy thousand seven hundred one) only for favour of his kind disposal please.

Enclose: As stated (4 sets)

1. Rough cost estimate
2. Drawing Plan of G. Floor, 1st Floor & 2nd floor.
3. Sectional elevation
4. Site Plan
5. Requisition

sd/-
Executive Engineer
Cooch Behar Division
P.W(VC.B) Dte.

Memo No.
Copy forwarded to :- 525/(2)/117W/cor3


Dated: 18-11-08

1. The Officer-in-Charge, Govt. College of Physical Education for Women, Dinhata for information and necessary action please. A set of estimate is enclosed herewith as desired by him.

2. The Assistant Engineer, Cooch Behar Sub-Divn. No. I, P.W(C.B) Dte.- for information and necessary action please.

18/11/08
Executive Engineer
Cooch Behar Division
P.W(VC.B) Dte.
18.11.08

CamScanner

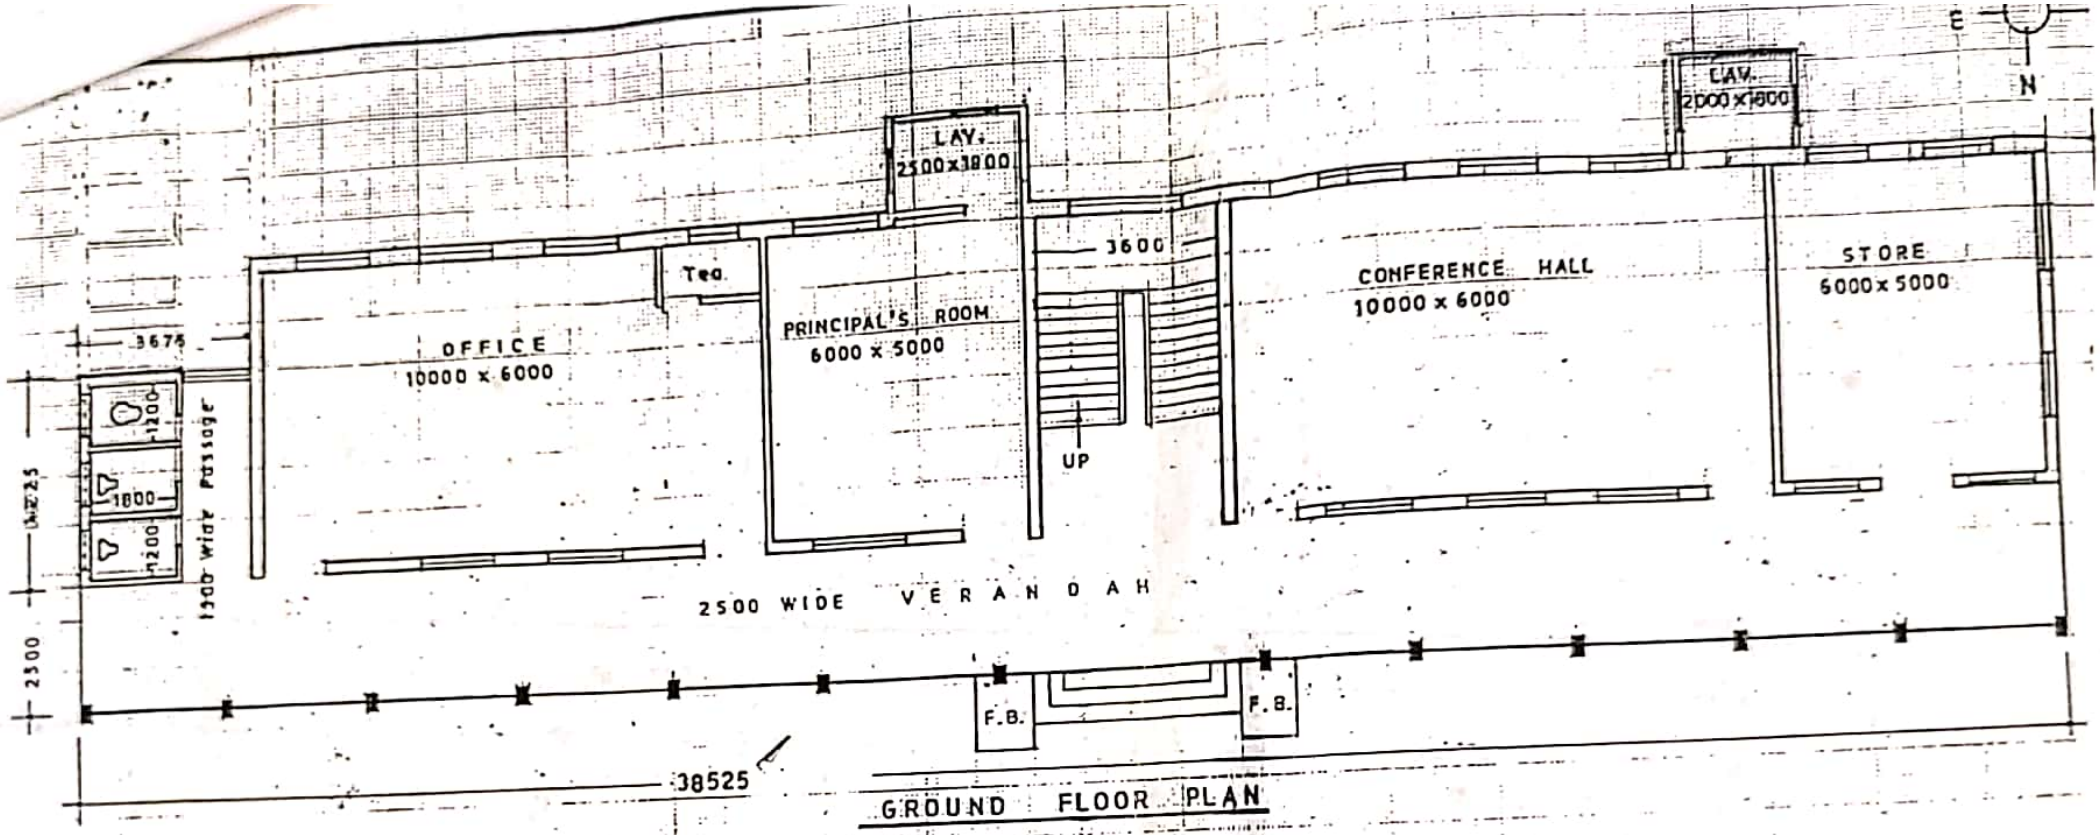

PROP. ADMINISTRATIVE BUILDING FOR
GOVT. COLLEGE OF PHYSICAL EDUCATION FOR WOMEN
AT PUTIMARI, D I N H A T A ..

Scale 1:100


Manoj Roy
S.A.E
24/10/08

24/10/08
Assistant
Cooch Behar Sub-Division
(92) Directorate


24.10.08
Officer-in-Charge
Govt. College of Physical
Education for Women
P.O. Dinhata, Dt. Cooch Behar

Executive Engineer
Cooch Behar Division

CamScanner

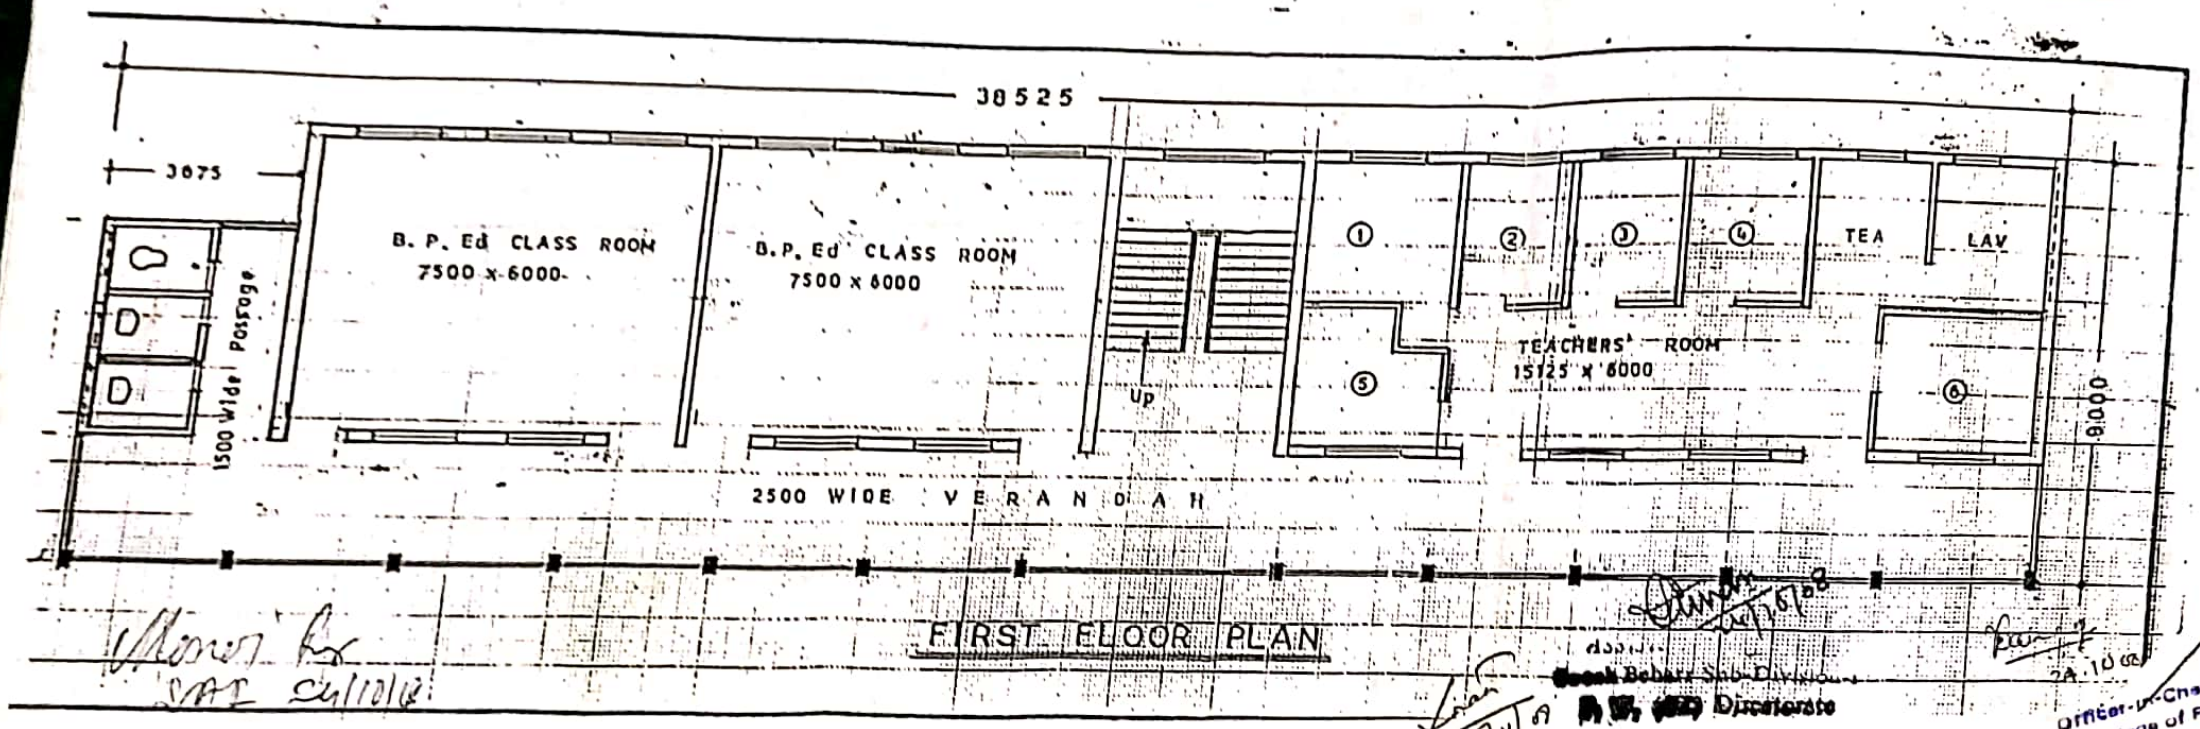

Executive Engineer
Cooch Behar Division
P.W. (CB) Dte.

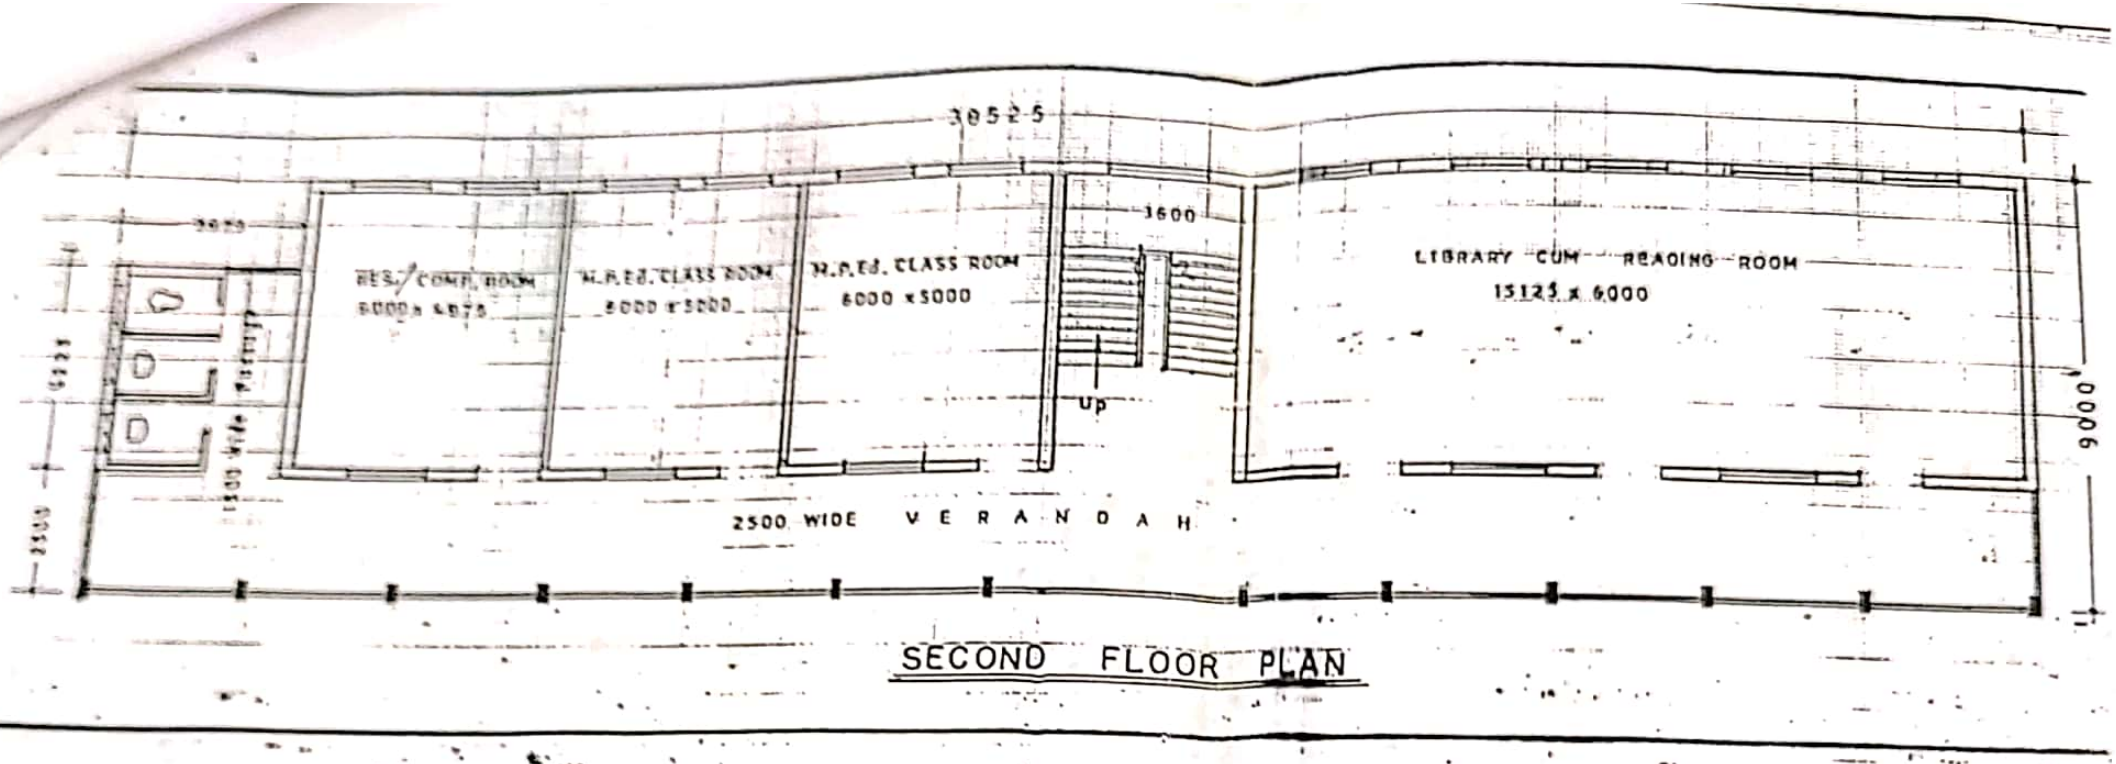

SECOND FLOOR PLAN

Plan for SBE 24/10/08

24/10/08


Assistant Engineer
Cooch Behar Sub-Division
P. W. (R&B) Directorate

29.10.08

Officer-in-Charge.
Govt. College of Physical Education for Women.
P.O. Dinhata, Dt. Cooch Behar

Executive Engineer

SECTIONAL ELEVATION OF ADMINISTRATIVE BUILDING AT GOVT.COLLAGE OF PHYSICAL EDUCATION FOR WOMEN AT DINHATA IN THE DIST. OF COOCHBEHAR.

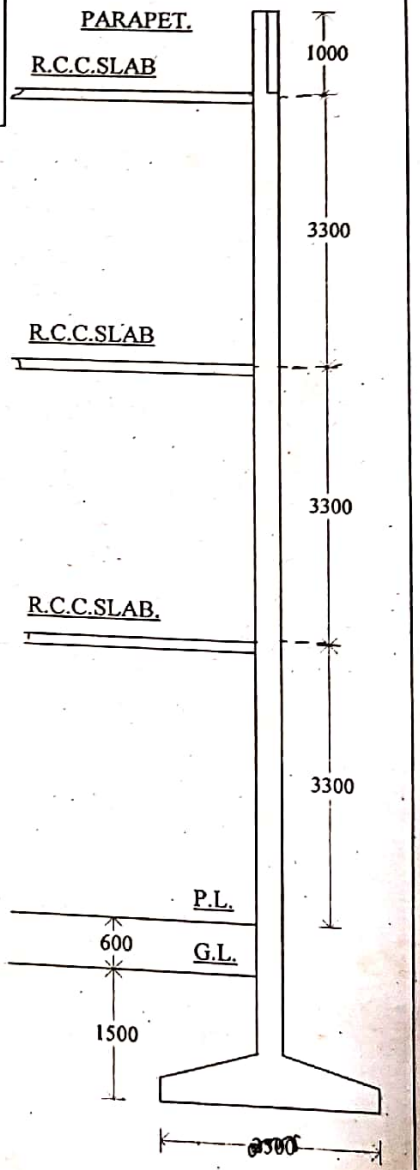

SECTIONAL ELEVATION.

COOCHBEHAR DIVISION
P.W. (C.B.) DTE.


EXECUTIVE ENGINEER
COOCHBEHAR DIVISION
P.W. (C.B.) DTE.

Monoj Roy.
SUB ASSISTANT ENGINEER
24/10

24/10/08
ASSISTANT ENGINEER

COOCHBEHAI UB-DIVISION-I
P.W. (C.B.) DTE.

Executive Engineer
Couch Behar Division
P.W. (CB) Dte.

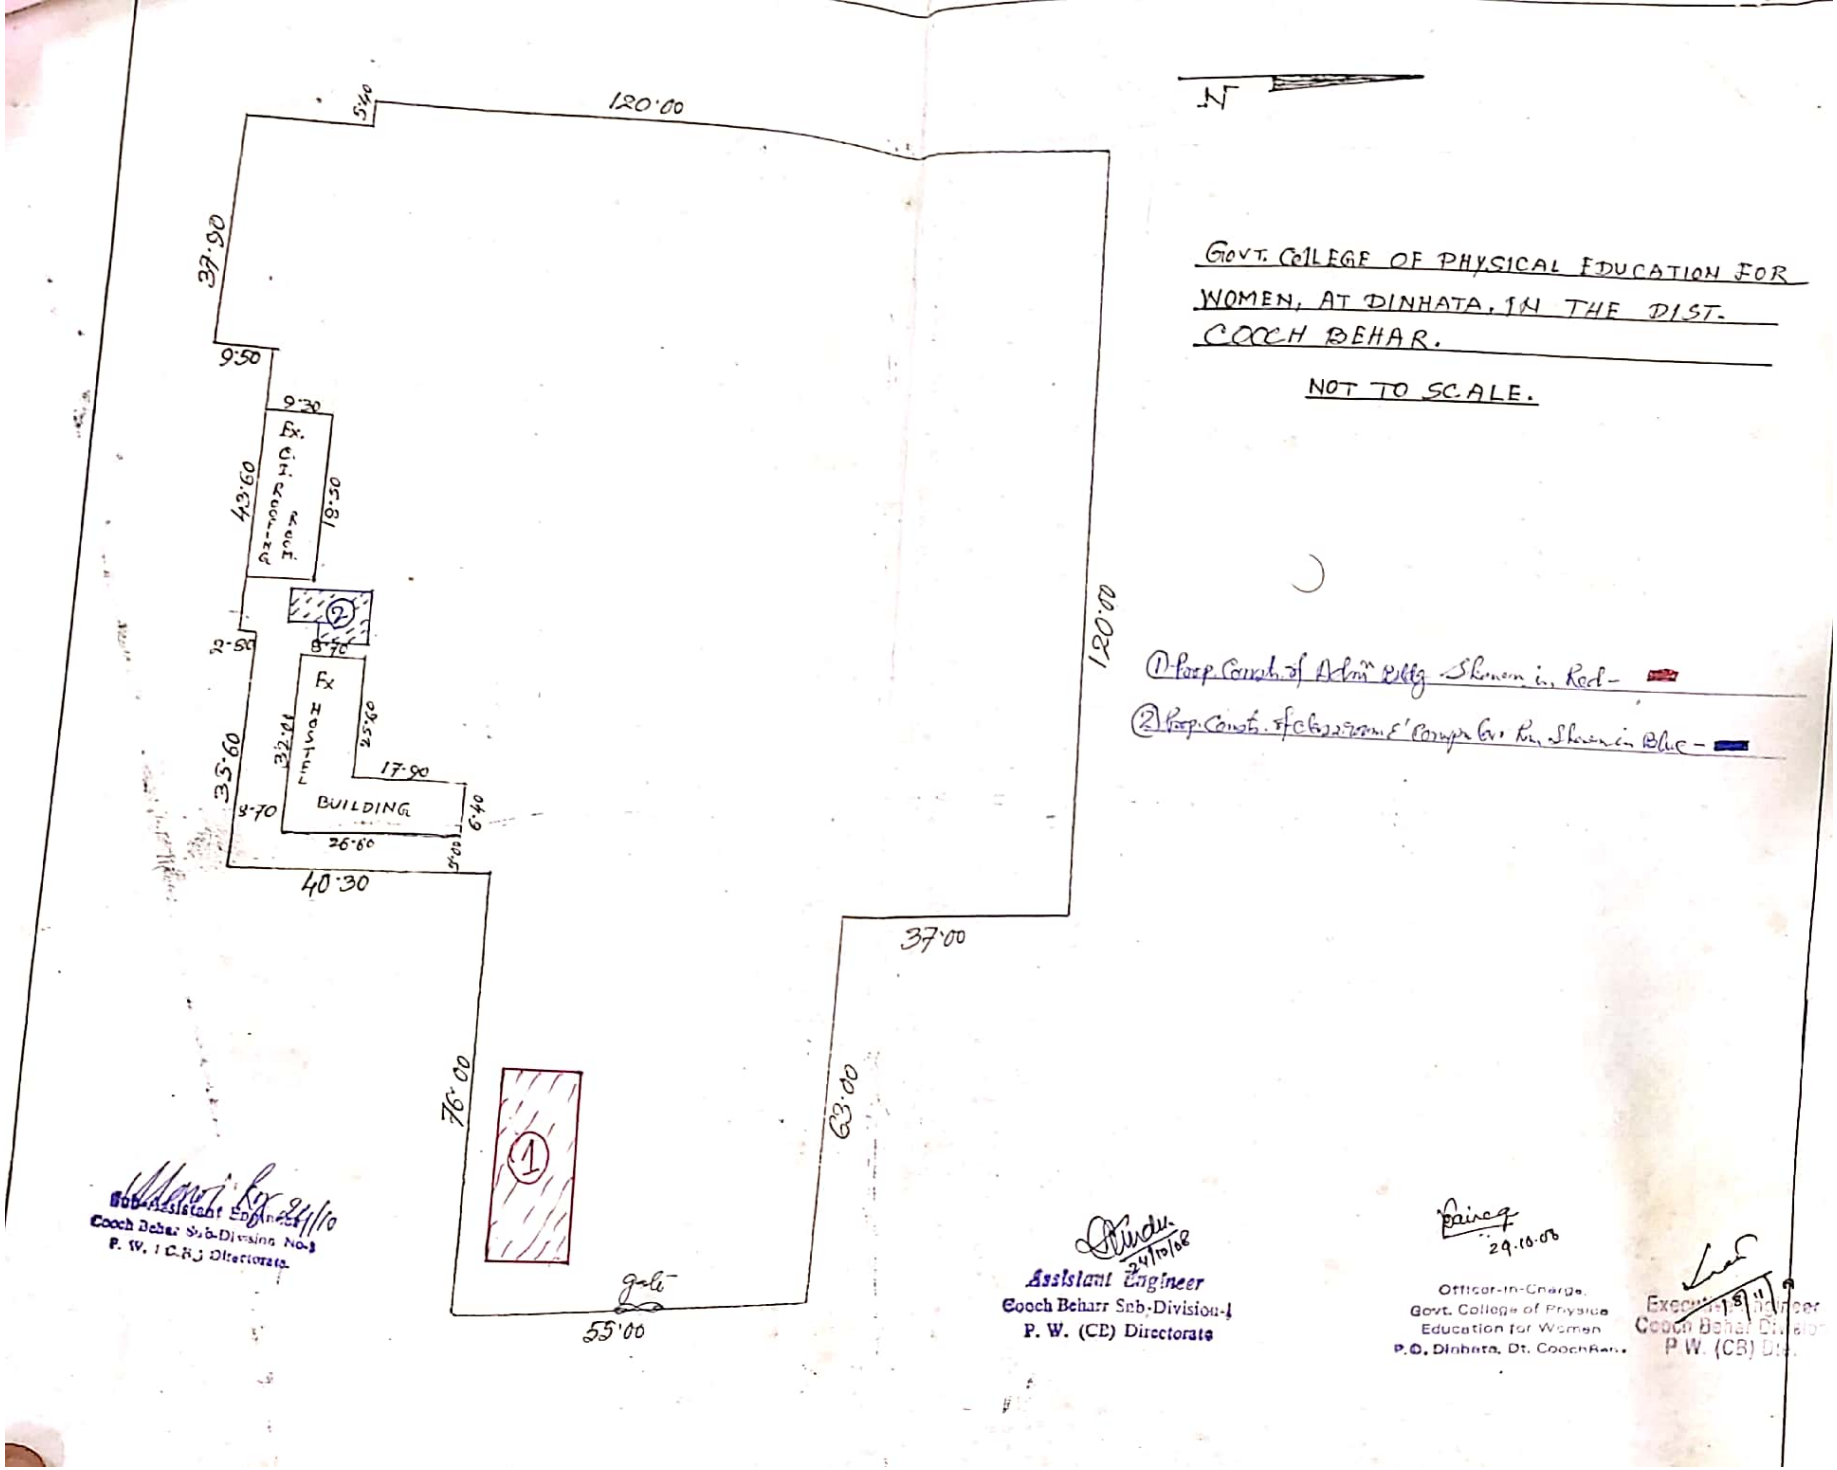

GOVT. COLLEGE OF PHYSICAL EDUCATION FOR WOMEN, AT DINHATA, IN THE DIST. COOCH BEHAR.

NOT TO SCALE.

① Prop. Constn. of Admn. Bldg. shown in Red –

② Prop. Constn. of Classroom & Computer Gr. Flr. shown in Blue –

Sub-Assistant Engineer
Cooch Behar Sub-Division No.1
P. W. (C.B.) Directorate.

Assistant Engineer
Cooch Behar Sub-Division-I
P. W. (CE) Directorate

29.10.08
Officer-in-Charge
Govt. College of Physical Education for Women
P.O. Dinhata, Dt. Cooch Behar

Executive Engineer
Cooch Behar Division
P.W. (CB) Dte.