
EXTENSION FOR WOMEN AT DINHATA, COOCH BEHAR.

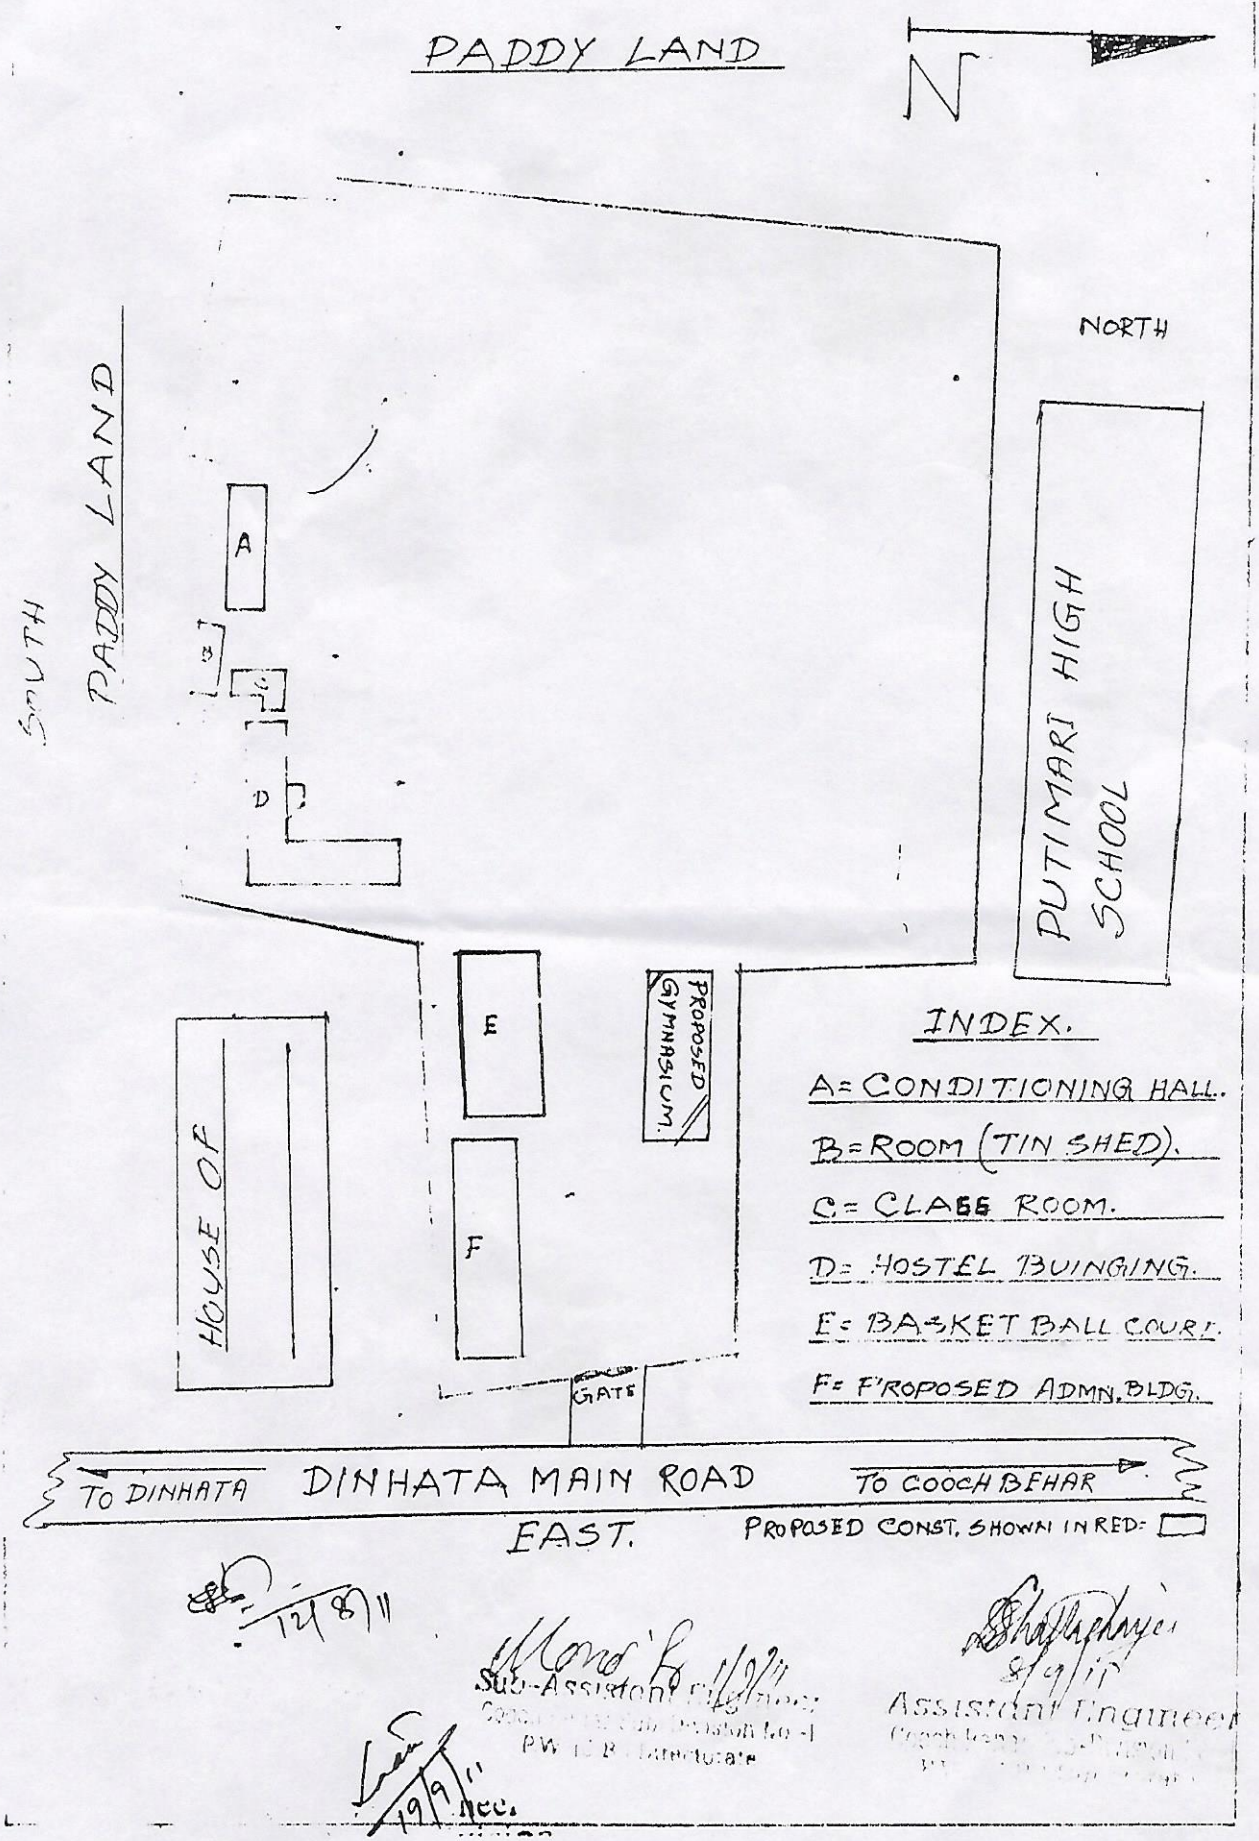

12/8/11

Sub-Assistant Engineer

Assistant Engineer

19/9/11
Rec.